1 EXTERIOR ELEVATION

SCALE: 1/4"=1'-0"

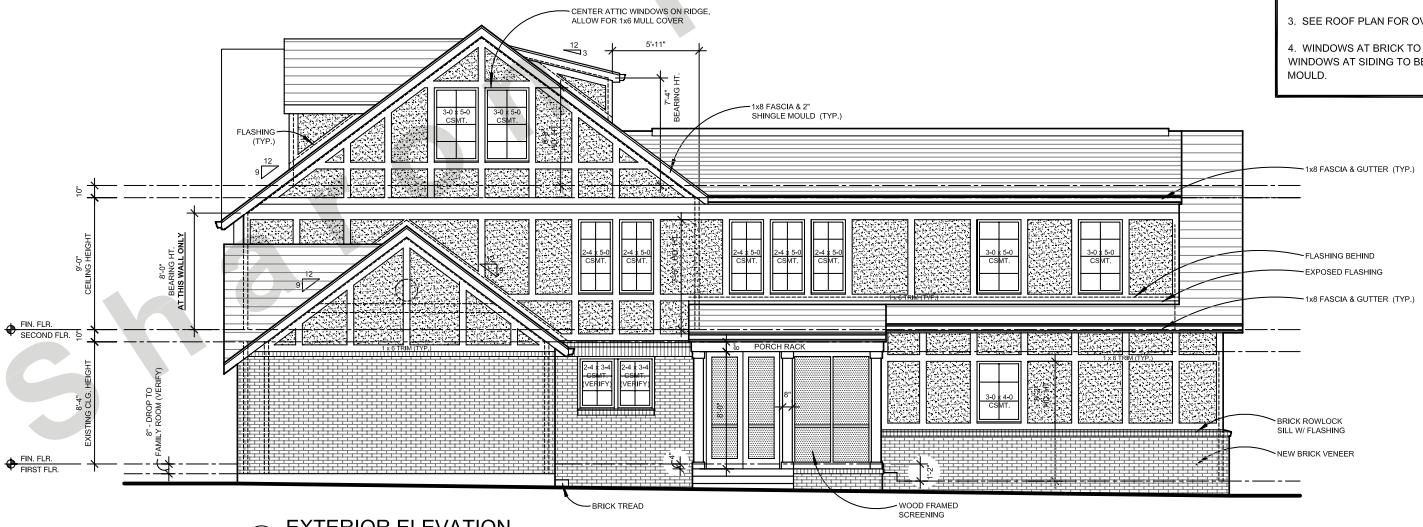


2 EXTERIOR ELEVATION

SCALE: 1/4"=1'-0"

## GENERAL ELEVATION NOTES

1. PROVIDE METAL FLASHING AS REQUIRED AT ALL ROOF INTERSECTIONS W/ VERTICAL SURFACES.
2. TOP OF CHIMNEYS TO BE 3'-0" (MIN.) HIGHER THAN ANY ROOF SURFACE WITHIN 10'-0" FROM FACES OF CHIMNEY.
3. SEE ROOF PLAN FOR OVERHANG DIMENSIONS
4. WINDOWS AT BRICK TO HAVE BRICK MOULD - WINDOWS AT SIDING TO BE INSTALLED WITHOUT BRICK MOULD.

© Sharon Pigott 2006

SHARON PIGOTT ARCHITECT
3713 WOODMONT BLVD.
NASHVILLE, TENNESSEE
OFFICE PHONE
615.297.0123

© Sharon Pigott 2006

**RECORD SET**

A2.0

02 MARCH 2007

**BRAUN RESIDENCE**

521 FAIRFAX AVE.

NASHVILLE, TN

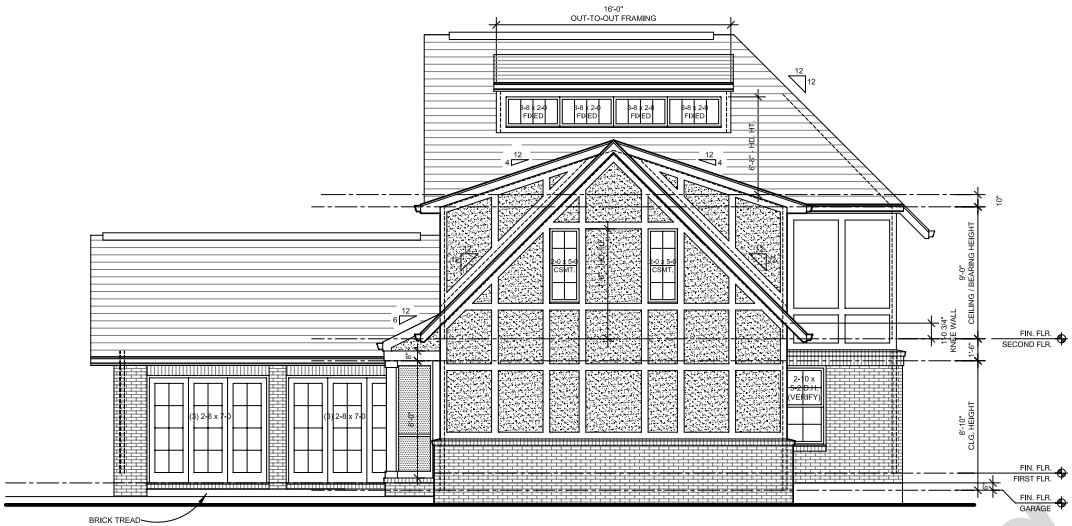


1 EXTERIOR ELEVATION

SCALE: 1/4"=1'-0"

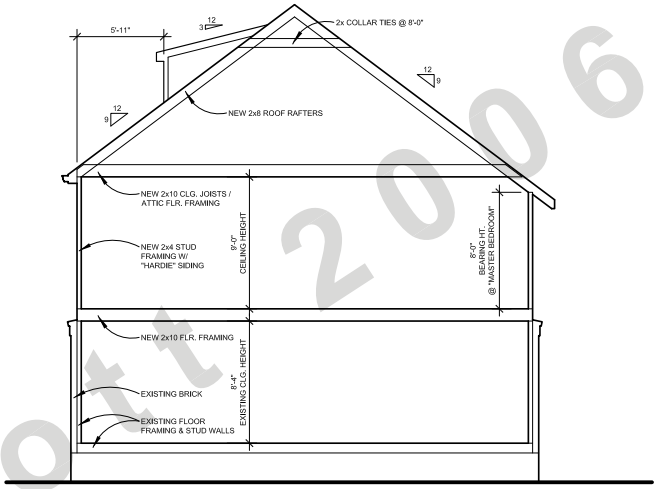


3 BUILDING SECTION

SCALE: 1/4"=1'-0"

## GENERAL ELEVATION NOTES

1. PROVIDE METAL FLASHING AS REQUIRED AT ALL ROOF INTERSECTIONS W/ VERTICAL SURFACES.

2. TOP OF CHIMNEYS TO BE 3'-0" (MIN.) HIGHER THAN ANY ROOF SURFACE WITHIN 10'-0" FROM FACES OF CHIMNEY.

3. SEE ROOF PLAN FOR OVERHANG DIMENSIONS

4. WINDOWS AT BRICK TO HAVE BRICK MOULD - WINDOWS AT SIDING TO BE INSTALLED WITHOUT BRICK MOULD.

2 EXTERIOR ELEVATION

SCALE: 1/4"=1'-0"

© Sharon Pigott 2006

SHARON PIGOTT ARCHITECT
3713 WOODMONT BLVD.
NASHVILLE, TENNESSEE
OFFICE PHONE
615.297.0123

© Sharon Pigott 2006

**RECORD SET**

**BRAUN RESIDENCE**

521 FAIRFAX AVE.
NASHVILLE, TN

A2.1

02 MARCH 2007